




1 TYP. FLOOR DETAIL STONE/WOOD
SCALE: 3" = 1'-0"

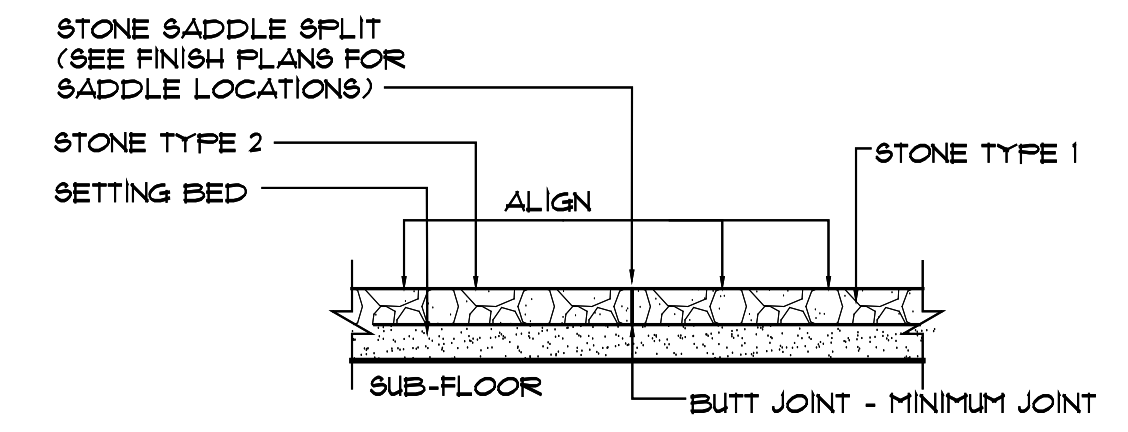


2 TYP. FLOOR DETAIL STONE JOINT DETAIL
SCALE: 3" = 1'-0"

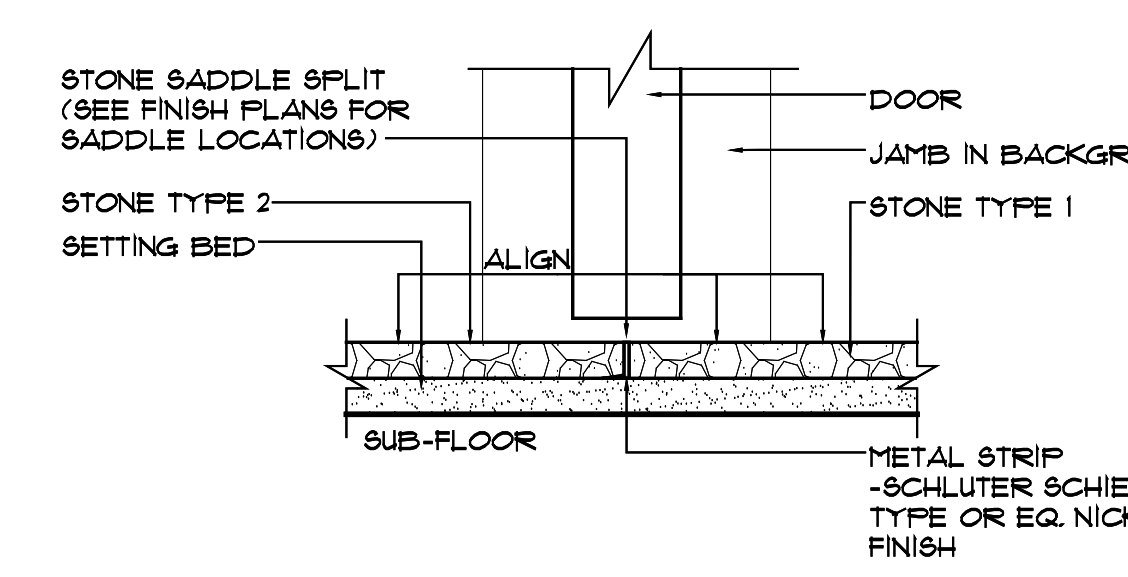


3 TYP. FLOOR DETAIL STONE/STONE
SCALE: 3" = 1'-0"

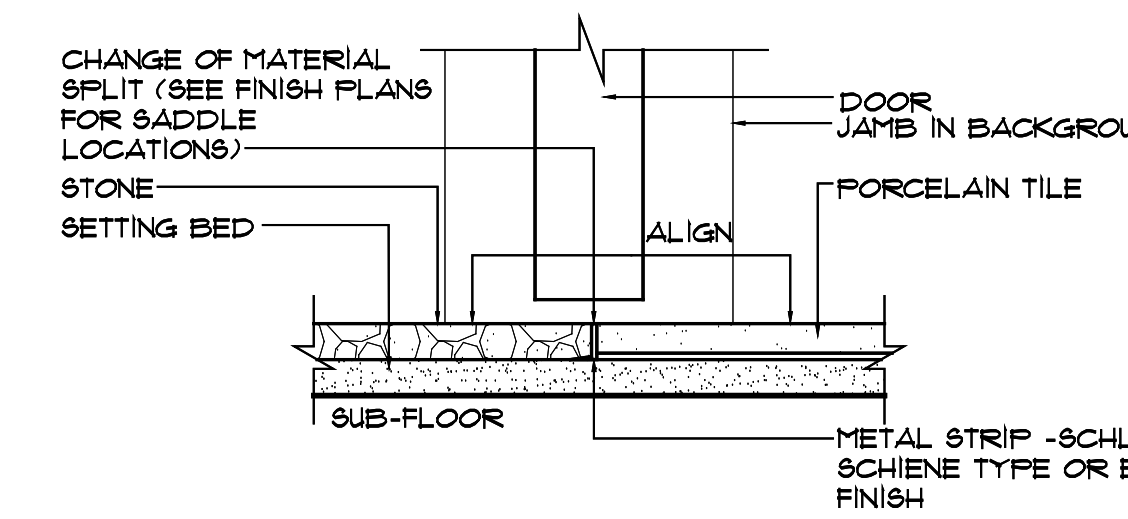


4 TYP. FLOOR DETAIL STONE/ PORCELAIN
SCALE: 3" = 1'-0"

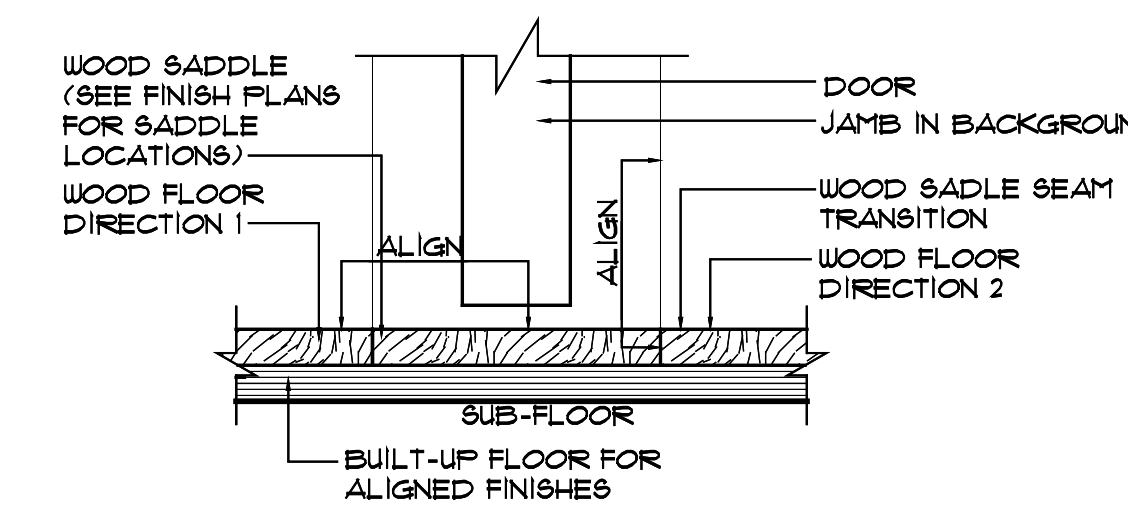


5 TYP. FLOOR DETAIL WOOD/WOOD
SCALE: 3" = 1'-0"

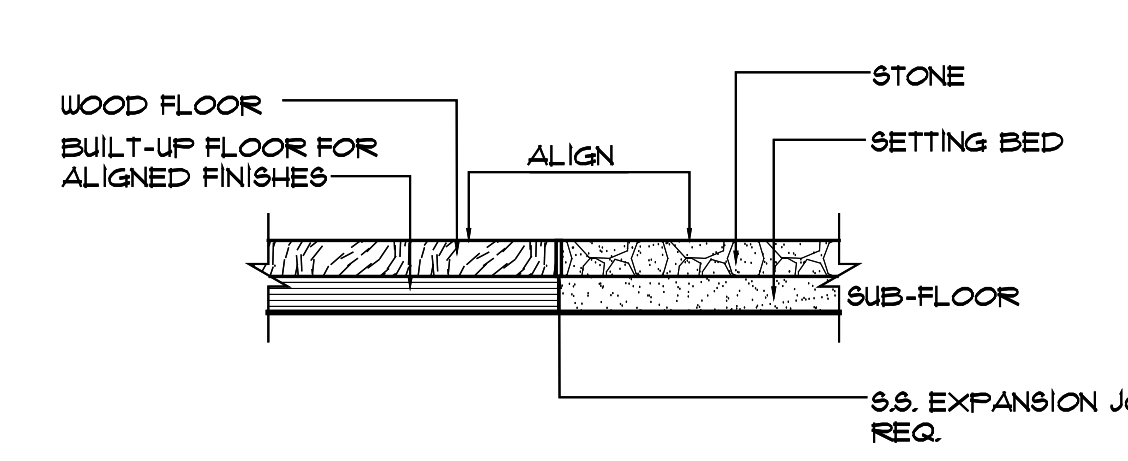

6 TYP. FLOOR DETAIL WOOD/TILE
SCALE: 3" = 1'-0"

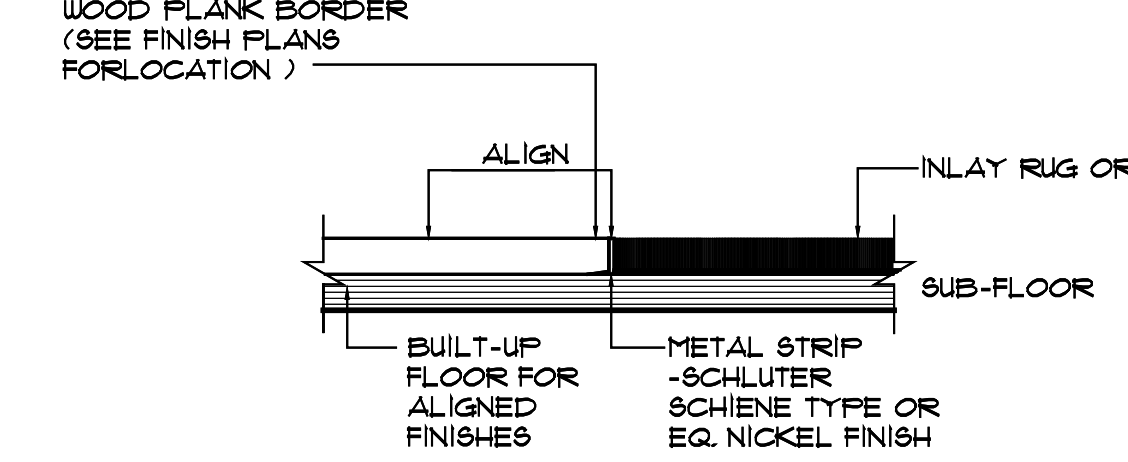

7 TYP. FLOOR DETAIL WOOD/CARPET
SCALE: 3" = 1'-0"

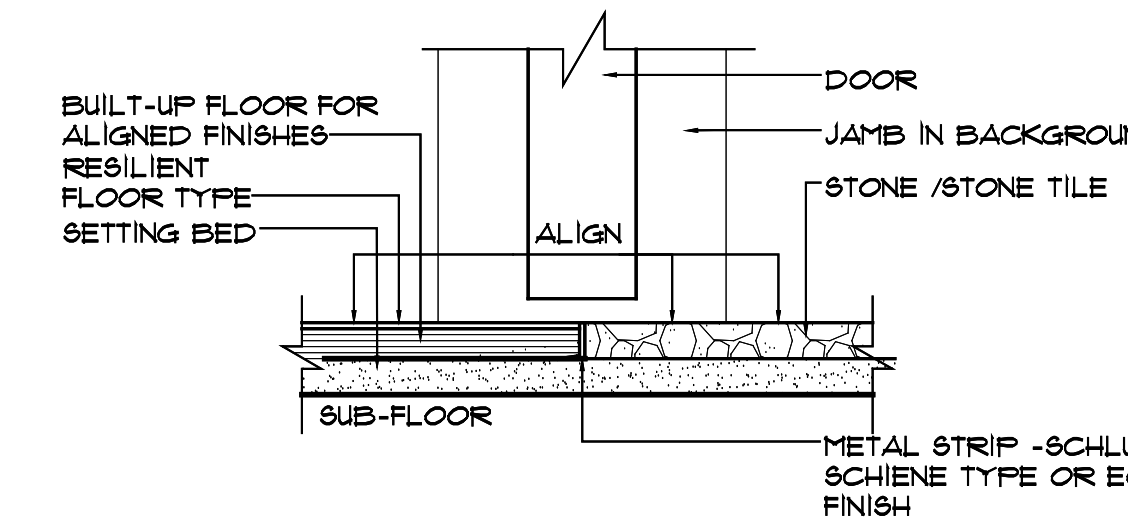

8 TYP. STONE TO RESILIENT FLOOR DETAIL.
SCALE: 3" = 1'-0"



1 SECOND FLOOR FINISH PLAN
SCALE: 1/4" = 1'-0"

FINISH FLOOR PLAN ARE DIAGRAMMATIC AND REQUIRES OWNER FINAL APPROVAL OF MATERIAL AND COURSING

FLUSH SADDLES (UON)		
MAT'L #	MAT'L #2	FLUSH SADDLE
A WOOD	WOOD	SPLIT (WOOD TO MATCH EACH SIDE)
B WOOD	CARPET	WOOD TO MATCH
C WOOD	TILE	SPLIT (WOOD + MARBLE)
D WOOD	STONE	SPLIT (WOOD + STONE TO MATCH)
E TILE	CARPET	MARBLE
F TILE	TILE	MARBLE
G TILE	STONE	STONE TO MATCH
H STONE	STONE	SPLIT (STONE TO MATCH SIDE)
I STONE	CARPET	STONE TO MATCH
J		

NOTE: FLUSH SADDLES TO BE SPLIT UNDER DOORS. IF NO DOORS AT LOCATION, FLUSH SADDLES TO BE OF A SINGLE MATERIAL AS PER INT. DESIGNER/ARCHITECT.

NOTE:
-ALL STONE FLUSH SADDLES TO BE PROVIDED BY OWNER AND INSTALLED BY CONTRACTOR
-TILE ALL FLOORS, WALLS, CEILING IN ALL BATHS EXCLUDING MASTER BATH
-PROVIDE "SOUND SOLUTION" (VAPOR BLOC) ACOUSTICAL UNDERLAYMENT UNDER ALL FINISH FLOORS
-FLOOR FINISHED TO RUN UNDER ALL CABINETRY UON
-PROVIDE ANTI-FRACTURE MEMBRANE UNDER ALL STONE AND TILE FLOORS

STAIR FINISH NOTES:
• STONE TREADS AND RISERS.
• TREAD TO BE MATCH STONE FLOOR.
• HANDRAIL TO BE WOOD AND TO MATCH WOOD FLOOR.
• JULIUS BLUM BALUSTERS

Drawing Title:
SECOND FLOOR FINISH
FLOOR PLAN

Date: 10/26/2022

Scale: AS NOTED

Drawing No.

FF-201